PLAN 6670(1)
3 SHEETS

PT OF SWAN LOC 73

F.B. 15231 & 15234

ROAD DISTRICTS ACT
ALL ROADS WITHIN THE GREEN BORDER ARE NOW DEDICATED
APPROVED 19-10-55

NOW C.T. 1186-379

TOTAL AREA 21·8783 ha
3 SHEETS

L & S. CORR. 6514-50

INDEX PLANS
PERTH 2000 11.13
10.13

P 006670 F 01

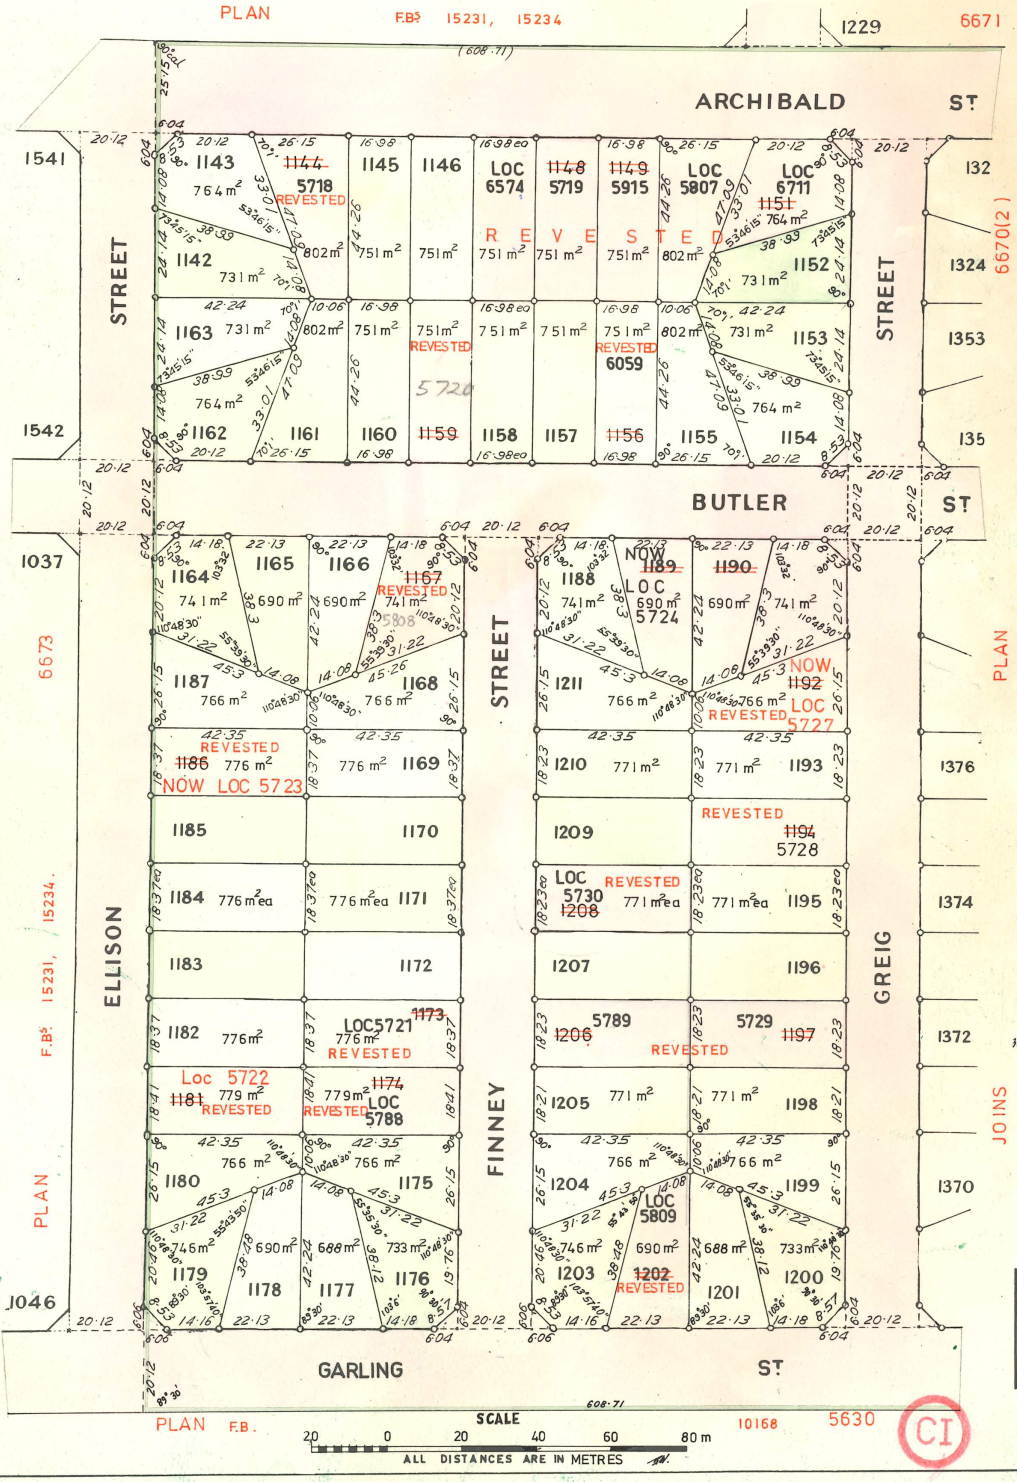

LANDGATE COPY OF ORIGINAL NOT TO SCALE 30/09/2026 11:37 AM Request number: 70454867

Landgate
www.landgate.wa.gov.au

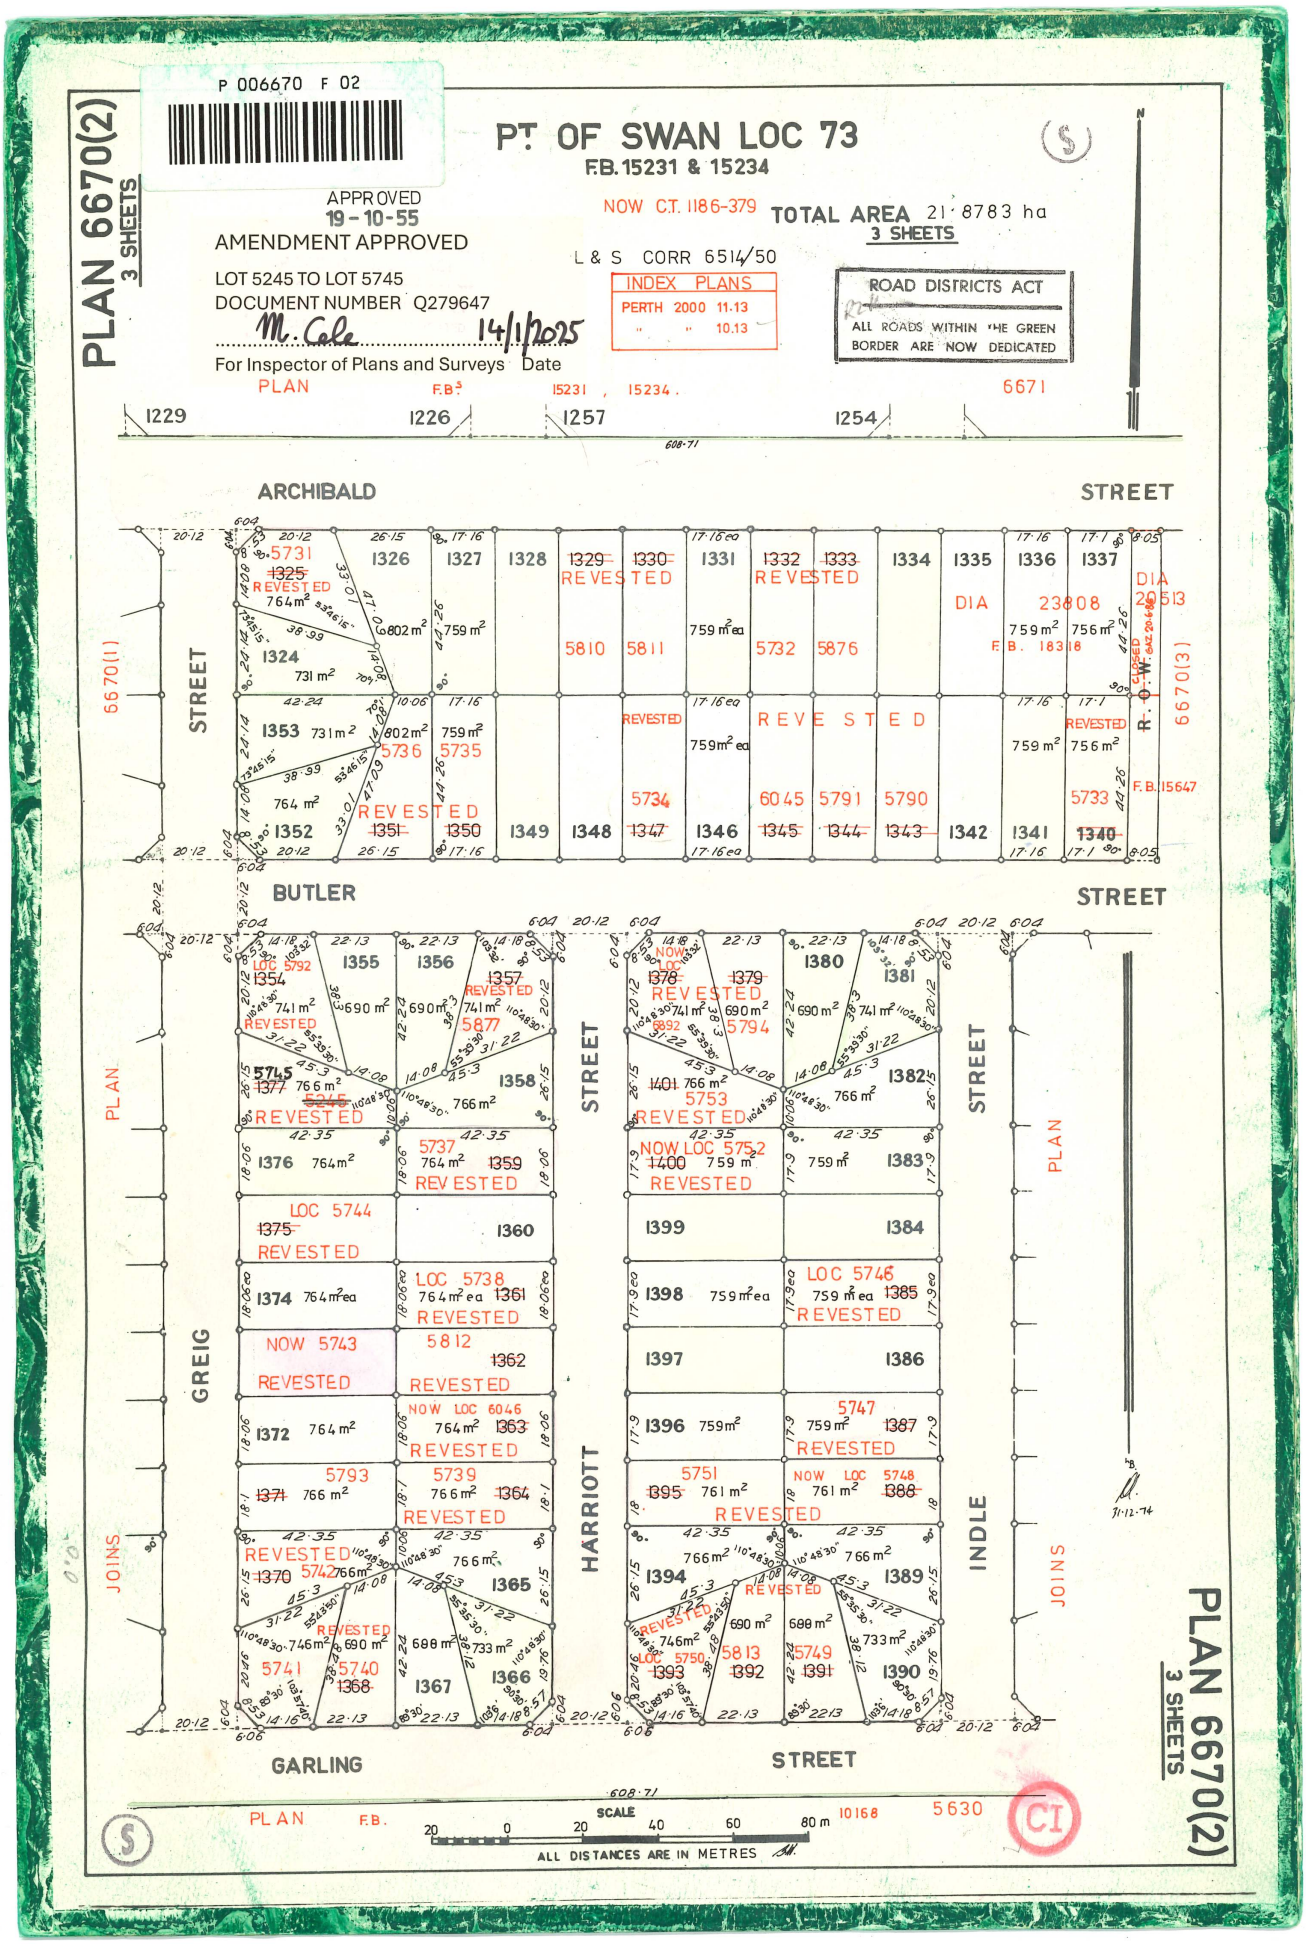

LANDGATE COPY OF ORIGINAL NOT TO SCALE 30/09/2026 11:37 AM Request number: 70454867
Landgate
www.landgate.wa.gov.au

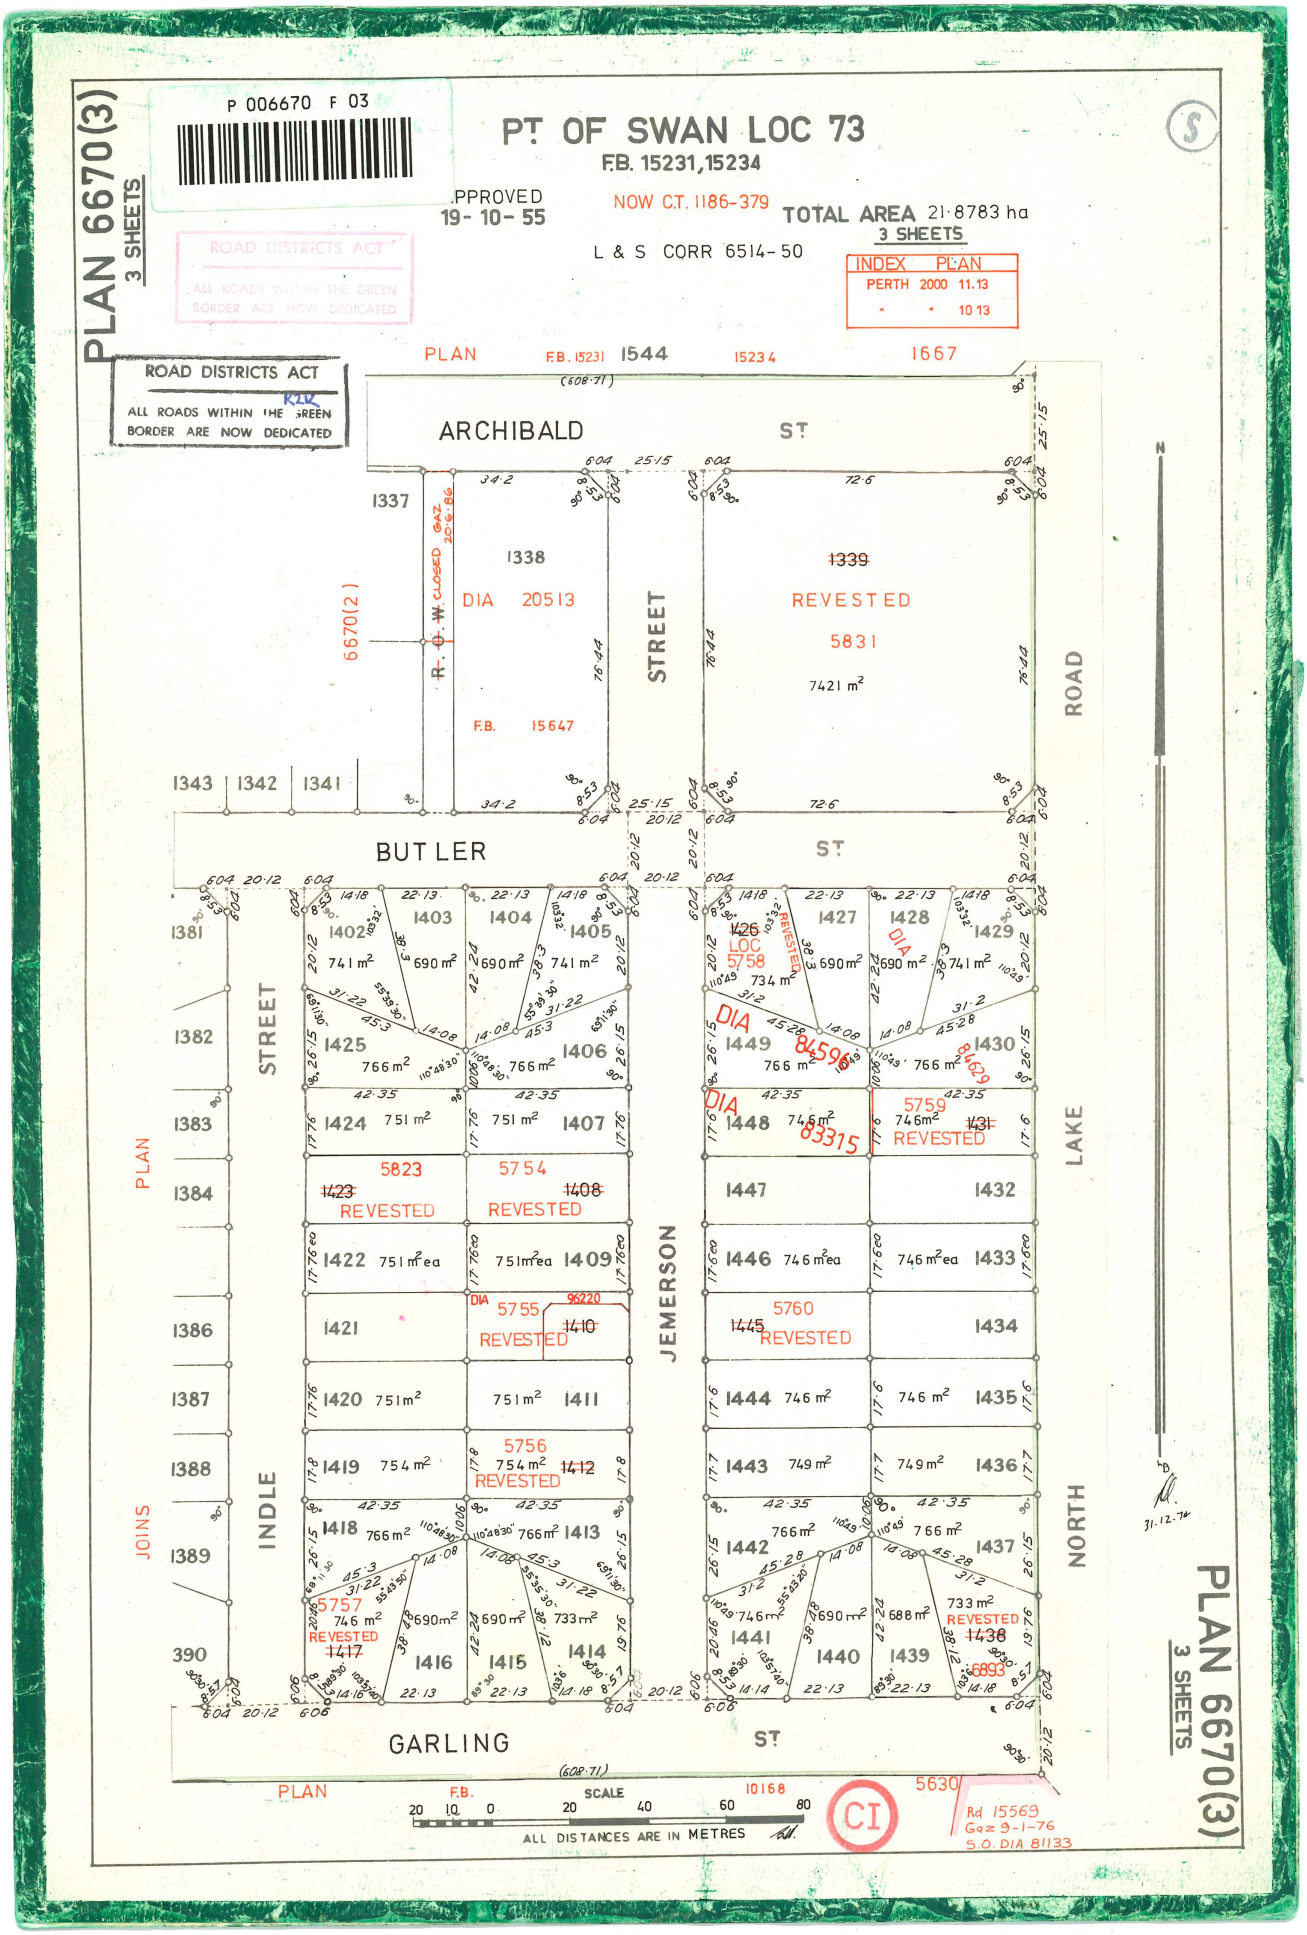

LANDGATE COPY OF ORIGINAL NOT TO SCALE 30/09/2026 11:37 AM Request number: 70454867

Landgate
www.landgate.wa.gov.au